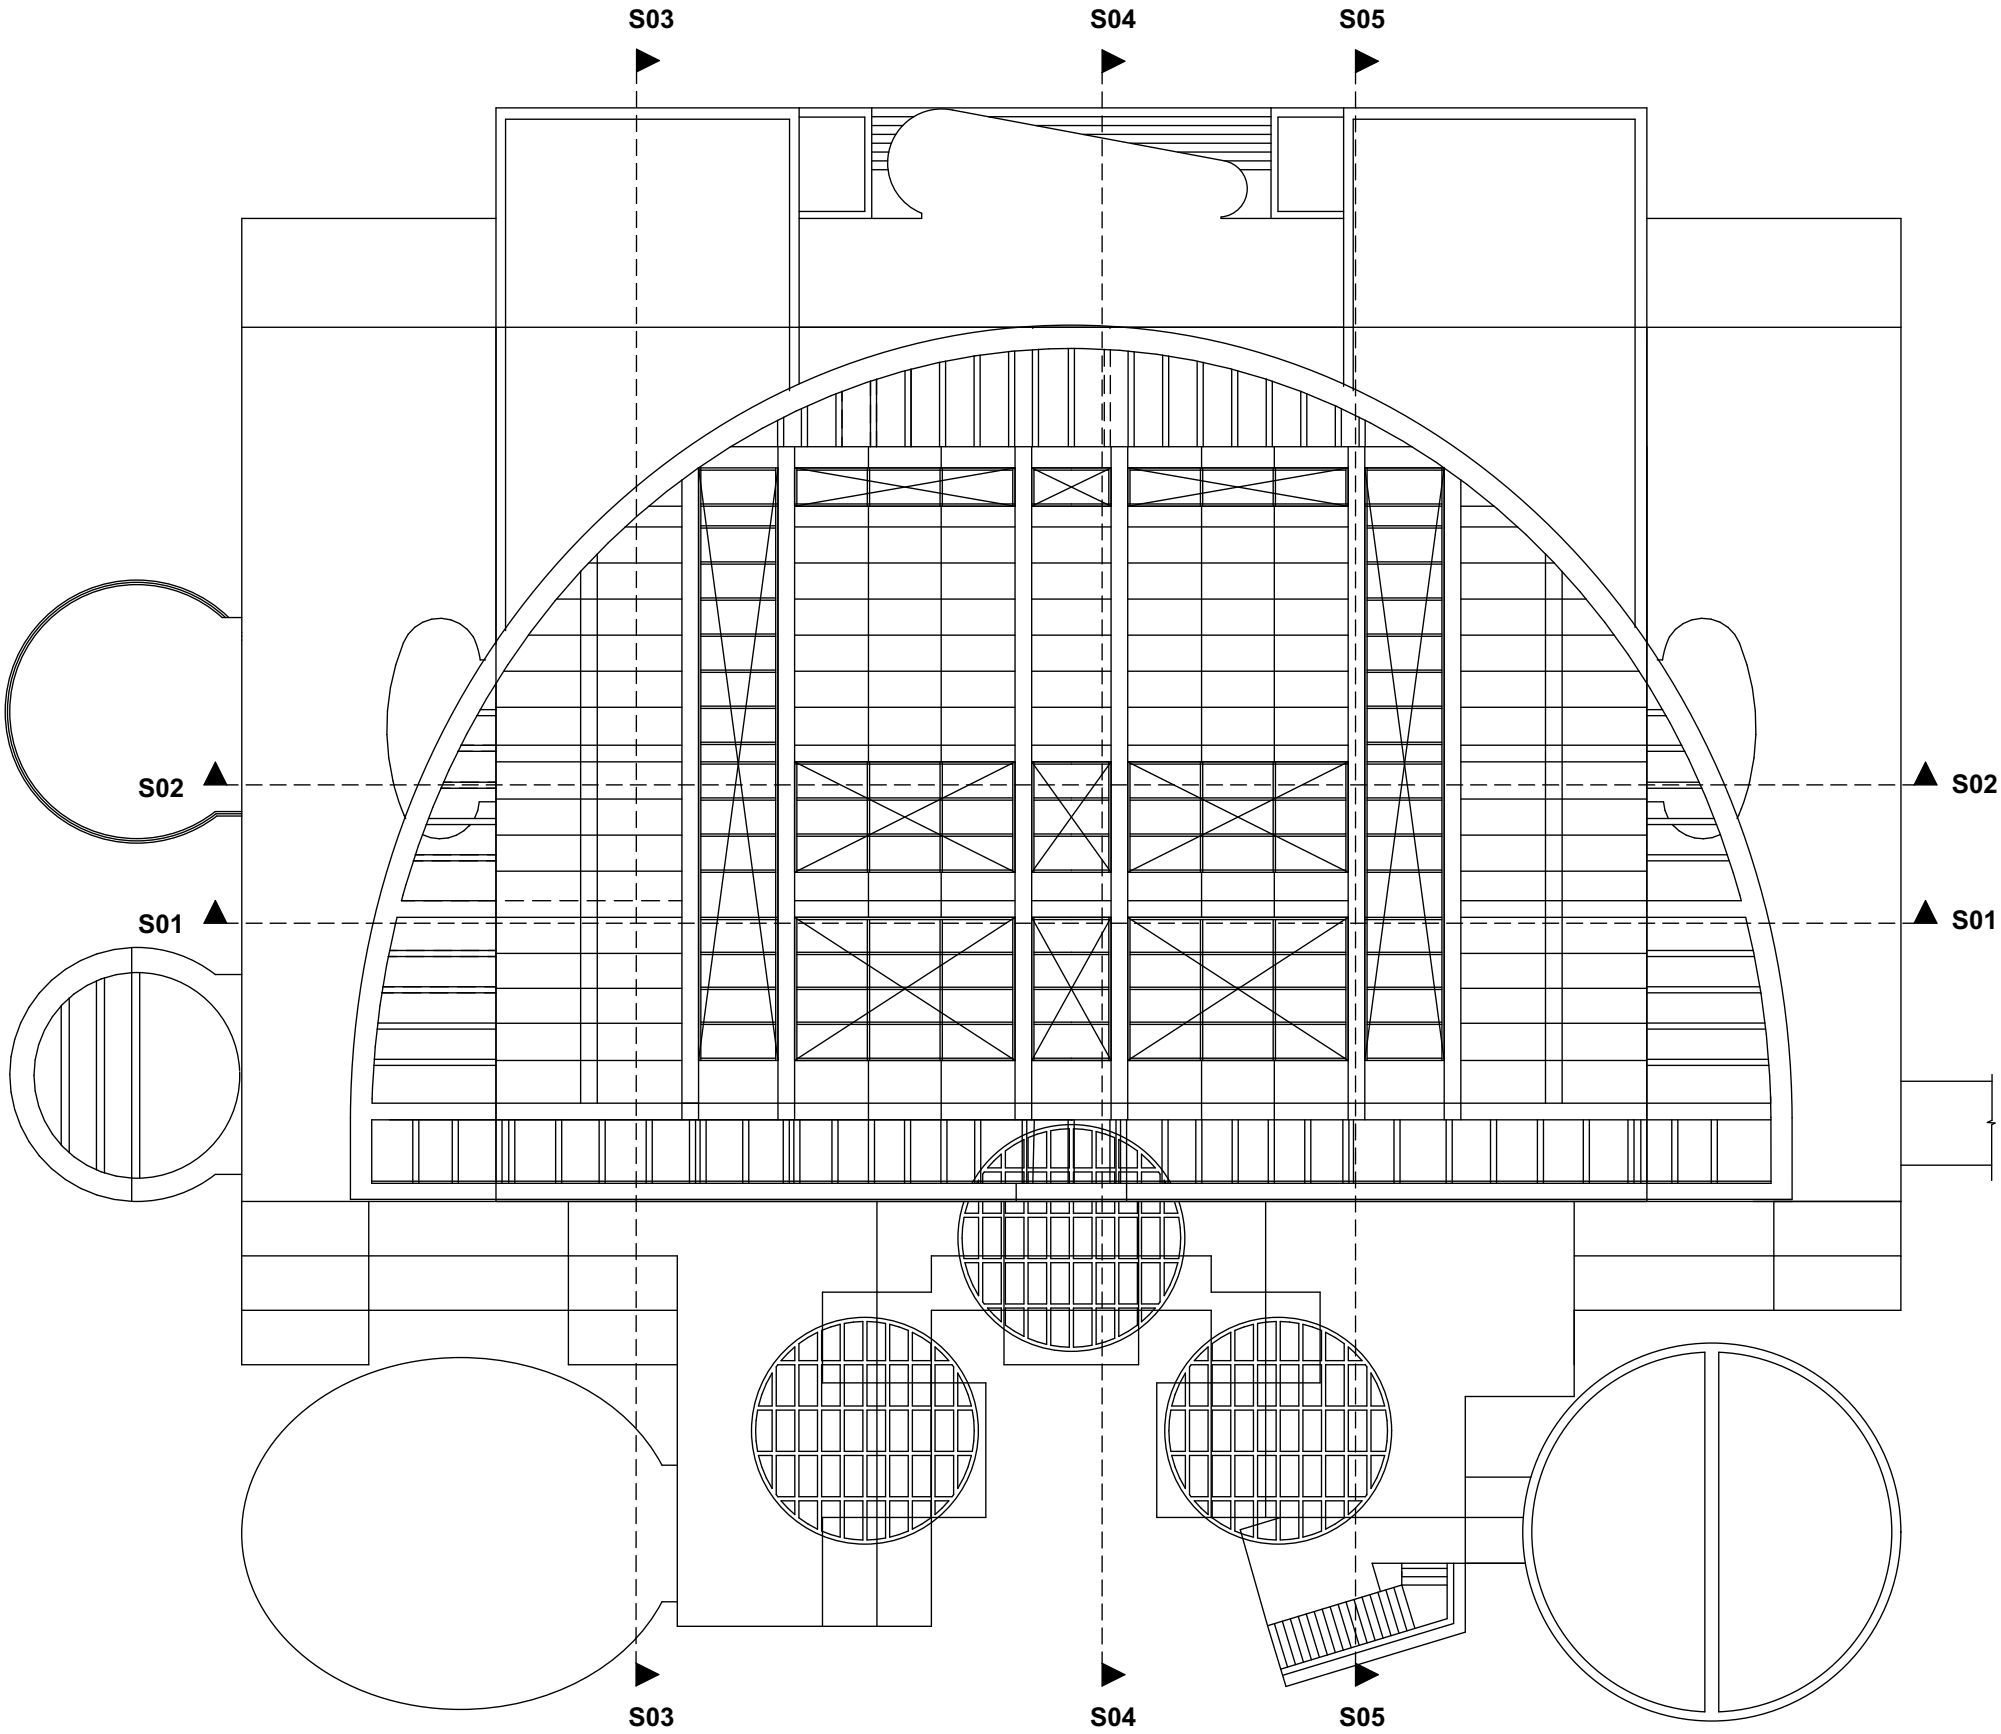

Existing Terrace Plan 1:250

CONSULTANT	REF DRGS

REVISIONS		
No:	DATE	DESCRIPTION

NOTES

1. DIMENSIONS IN MILLIMETER, LEVELS IN METERS, UNLESS SPECIFIED.
2. DO NOT SCALE DRAWINGS. DISCREPANCIES IF ANY TO BROUGHT TO THE NOTICE OF THE ARCHITECT.

© THIS DRAWING IS THE PROPERTY OF **'STUDIO Architecture'** AND IS NOT TO BE REPRODUCED, COPIED, HANDED OVER TO A THIRD PARTY OR USED FOR ANY PURPOSE OTHER THAN FOR WHICH IT IS MEANT

DRAWING DETAILS	
DATE 16/09/25	DRAWING SCALE **1:250**
DRAWN/CHECKED Anushri/ VP-MP	SHEET SIZE A3

CLIENT	**IIT Mumbai**
PROJECT	**New CC building**
DRG NAME	**Existing Roof Plan**
DRAWING NO:	**97/TD/001**

JOB NO.	STATUS	
97	For Comments	N

Studio Architecture
Heritage Environment Consultancy
1st Floor, Pawar Cottage, Pandit Solicitor Road, Malad (East)
Mumbai-400097 #9819049908, #9819649908
studioarchitecture@yahoo.co.in
www.sahec.net