
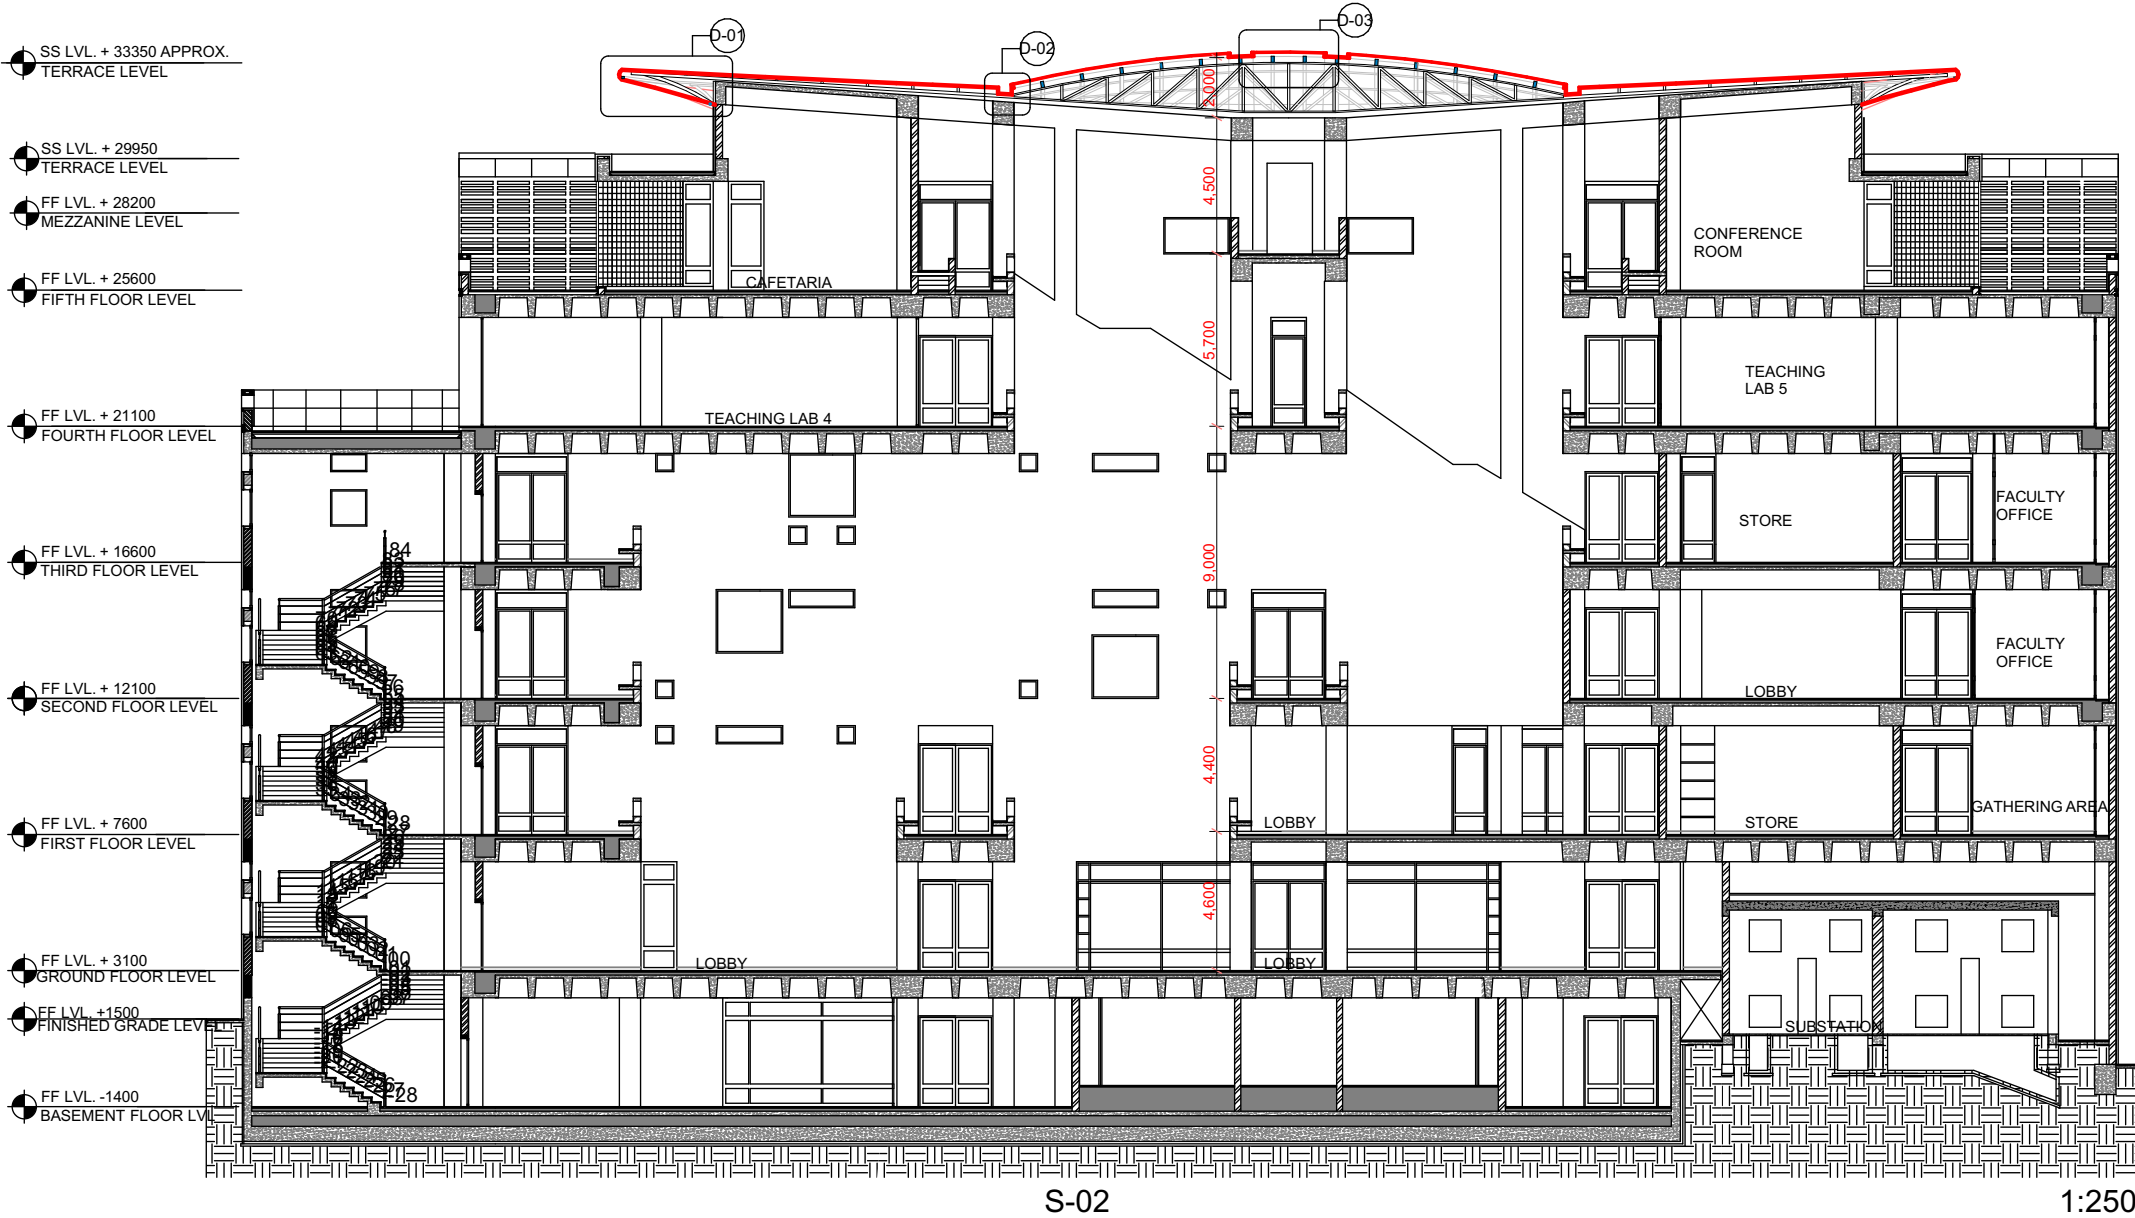
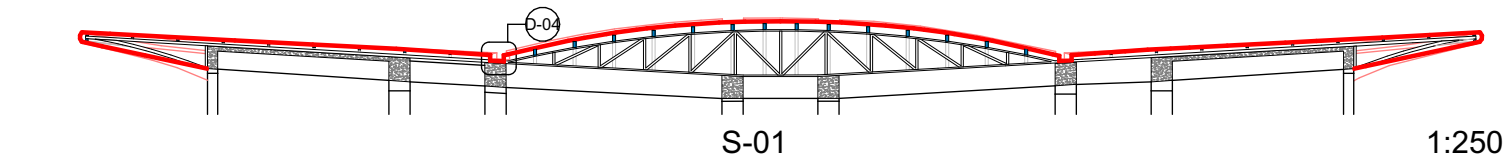
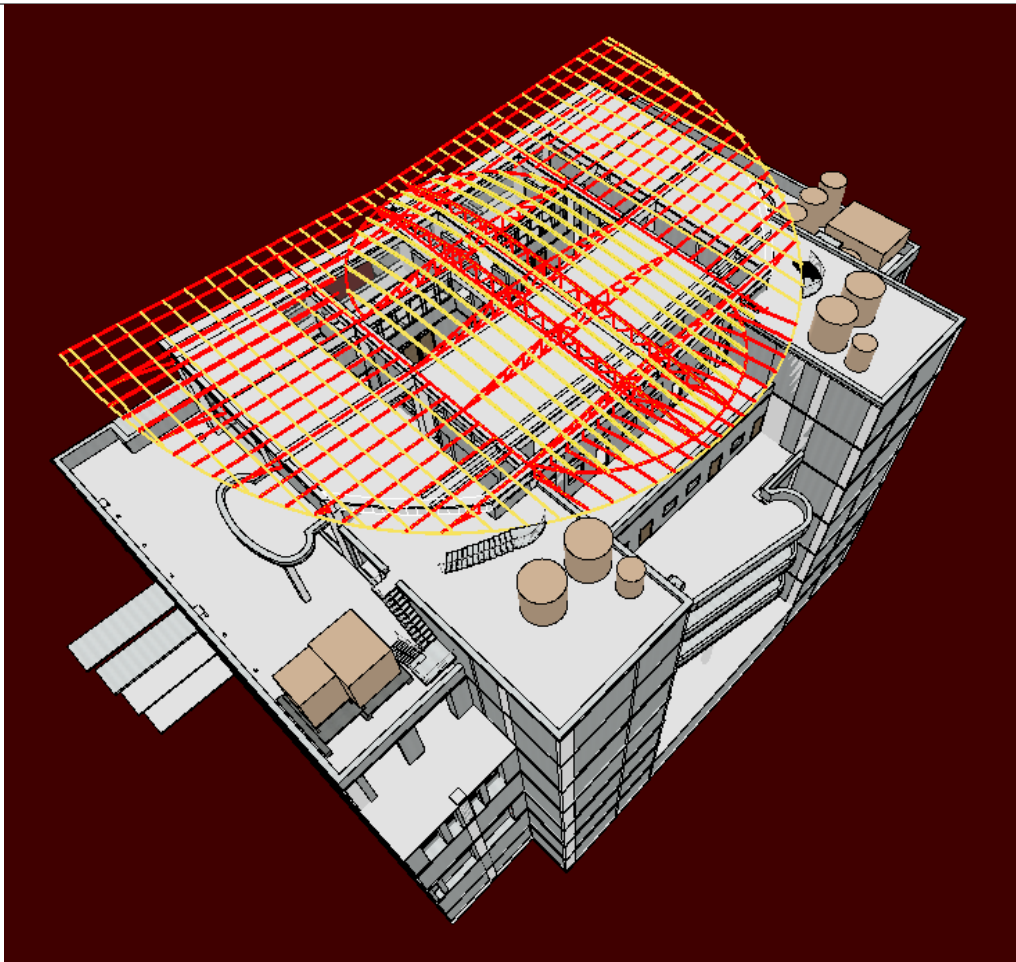


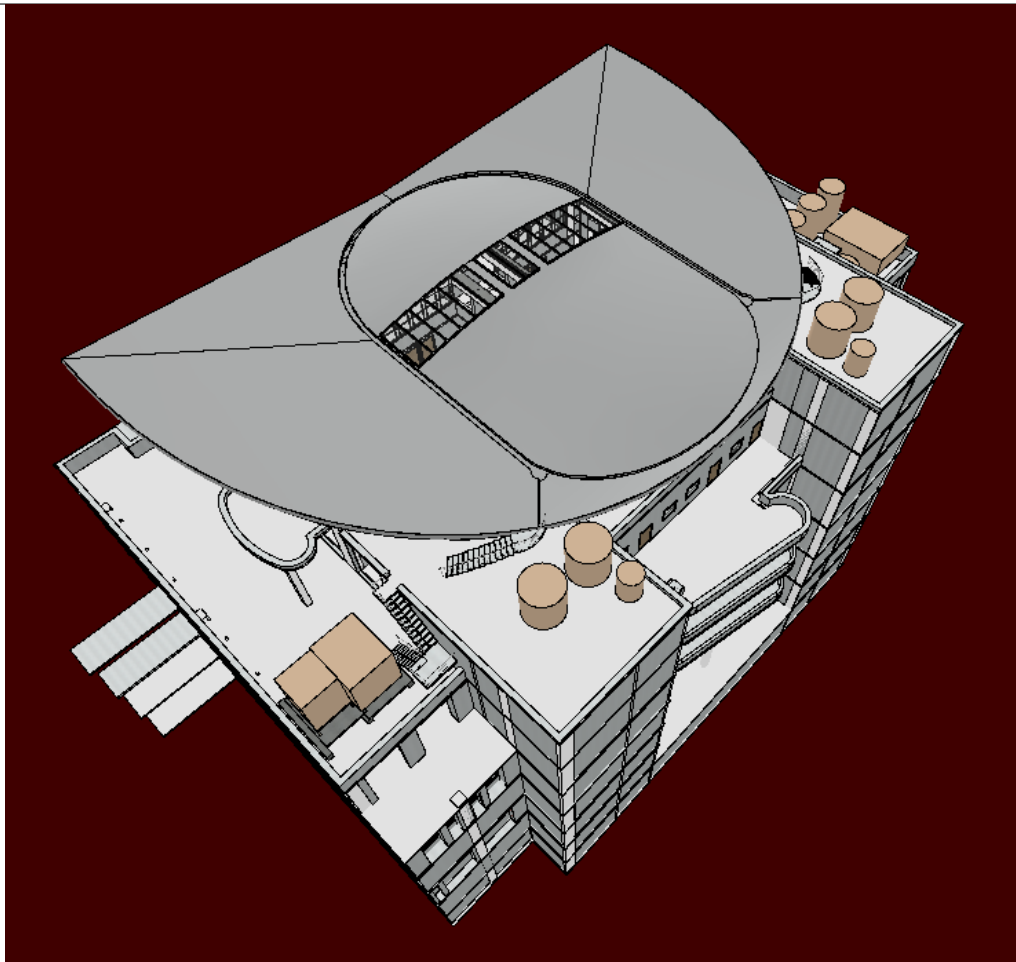

CONSULTANT	REF DRGS	REVISIONS			NOTES	DRAWING DETAILS		CLIENT	JOB NO.	STATUS	
		No:	DATE	DESCRIPTION		DATE	DRAWING SCALE				
					1. DIMENSIONS IN MILLIMETER, LEVELS IN METERS, UNLESS SPECIFIED. 2. DO NOT SCALE DRAWINGS. DISCREPANCIES IF ANY TO BROUGHT TO THE NOTICE OF THE ARCHITECT. © THIS DRAWING IS THE PROPERTY OF 'STUDIO Architecture' AND IS NOT TO BE REPRODUCED, COPIED, HANDED OVER TO A THIRD PARTY OR USED FOR ANY PURPOSE OTHER THAN FOR WHICH IT IS MEANT	16/09/25	1:250	IIT Mumbai	97	For Comments	
						DRAWN/CHECKED	SHEET SIZE	PROJECT	DRAWING NO: 97/TD/004		
						Anushri/ VP-MP	A3	New CC building			
									Sections 01, 02		
									Studio Architecture Heritage Environment Consultancy 1st Floor, Pawar Cottage, Pandit Solicitor Road, Malad (East) Mumbai-400097 #9819049908, #9819649908 studioarchitecture@yahoo.co.in www.sahec.net		