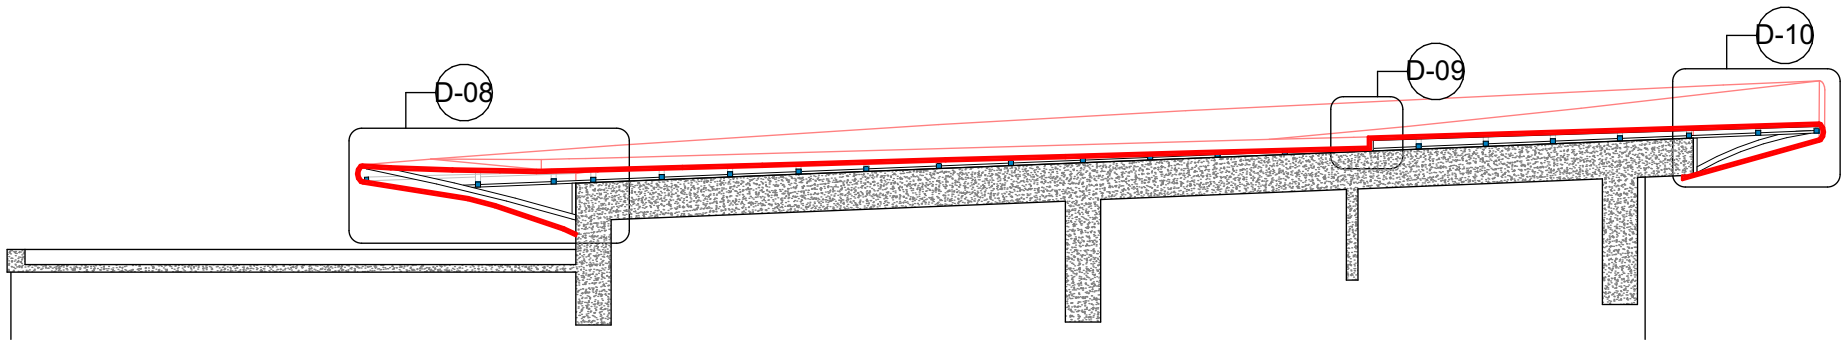

S05 1:150

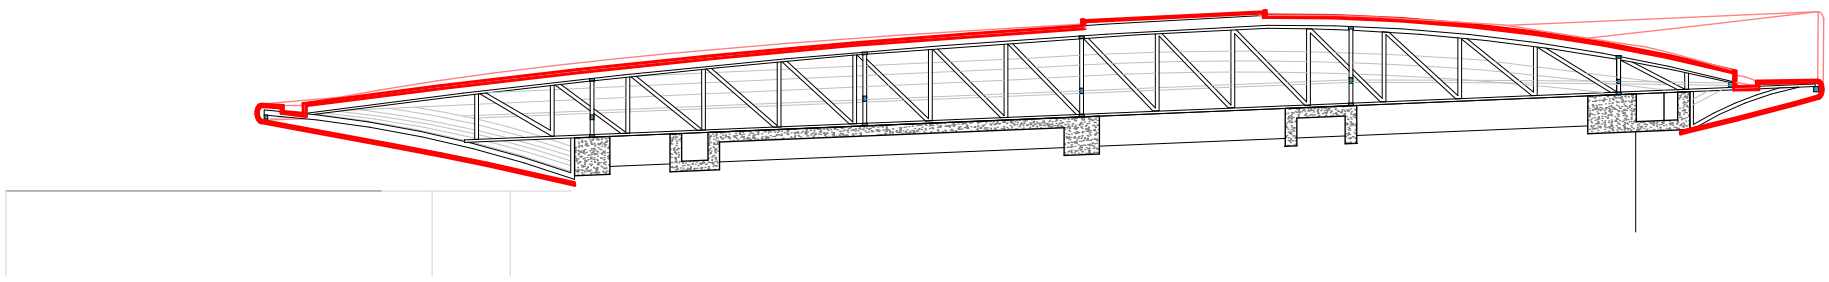

S04 1:150

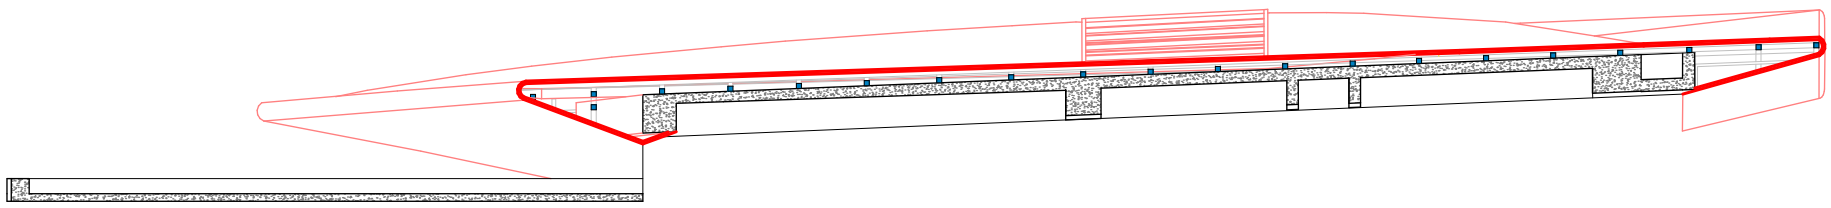

S03 1:150

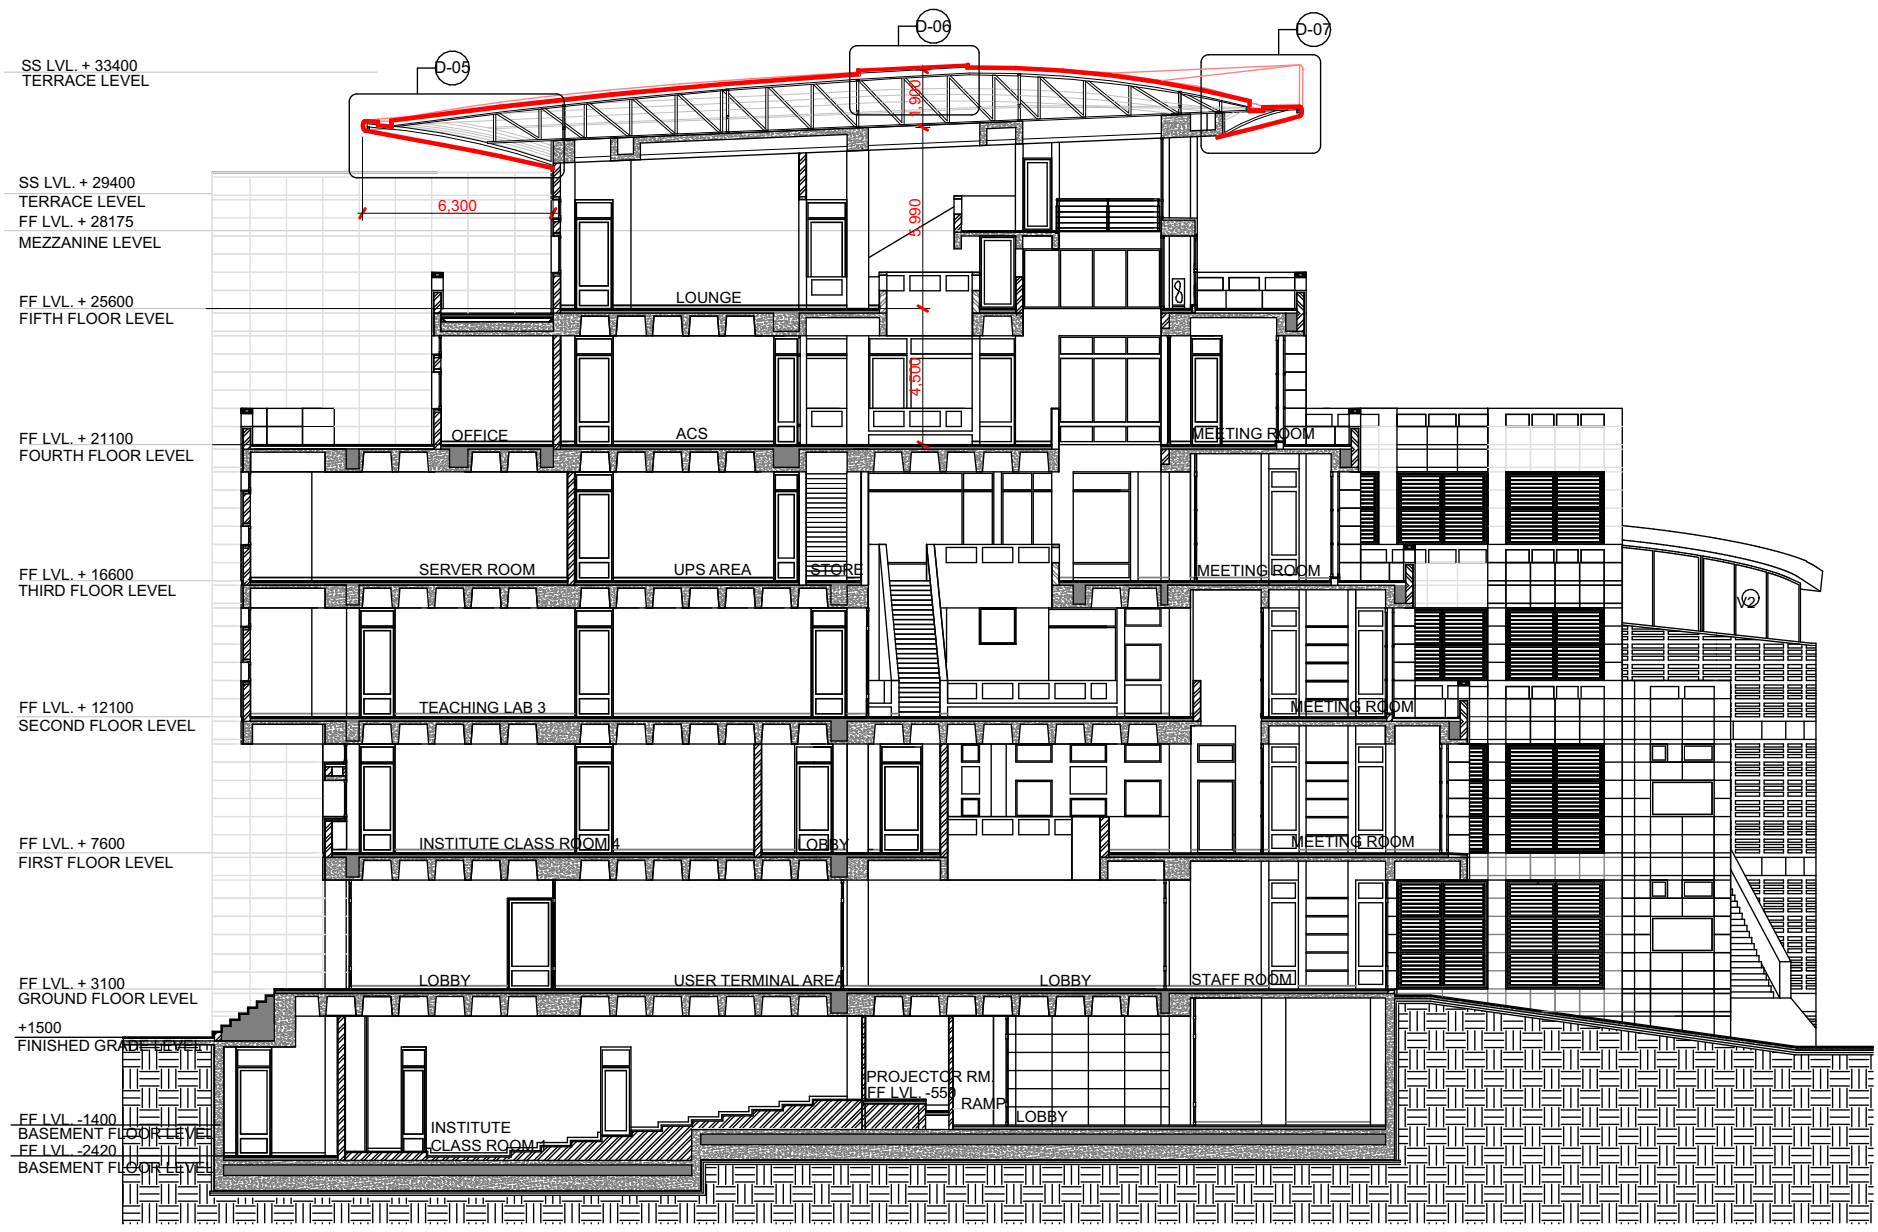

S04 1:250

CONSULTANT	REF DRGS	REVISIONS		
		No:	DATE	DESCRIPTION

NOTES
1. DIMENSIONS IN MILLIMETER, LEVELS IN METERS, UNLESS SPECIFIED.
2. DO NOT SCALE DRAWINGS. DISCREPANCIES IF ANY TO BROUGHT TO THE NOTICE OF THE ARCHITECT.

© THIS DRAWING IS THE PROPERTY OF **'STUDIO Architecture'** AND IS NOT TO BE REPRODUCED, COPIED, HANDED OVER TO A THIRD PARTY OR USED FOR ANY PURPOSE OTHER THAN FOR WHICH IT IS MEANT

DRAWING DETAILS	
DATE 16/09/25	DRAWING SCALE **1:250, 1:150**
DRAWN/CHECKED Anushri/ VP-MP	SHEET SIZE A3

CLIENT **IIT Mumbai**
PROJECT **New CC building**
DRG NAME **Sections 03, 04, 05**
DRAWING NO: **97/TD/005**

JOB NO. 97
STATUS For Comments
N

Studio Architecture
Heritage Environment Consultancy
1st Floor, Pawar Cottage, Pandit Solicitor Road, Malad (East)
Mumbai-400097 #9819049908, #9819649908
studioarchitecture@yahoo.co.in
www.sahec.net