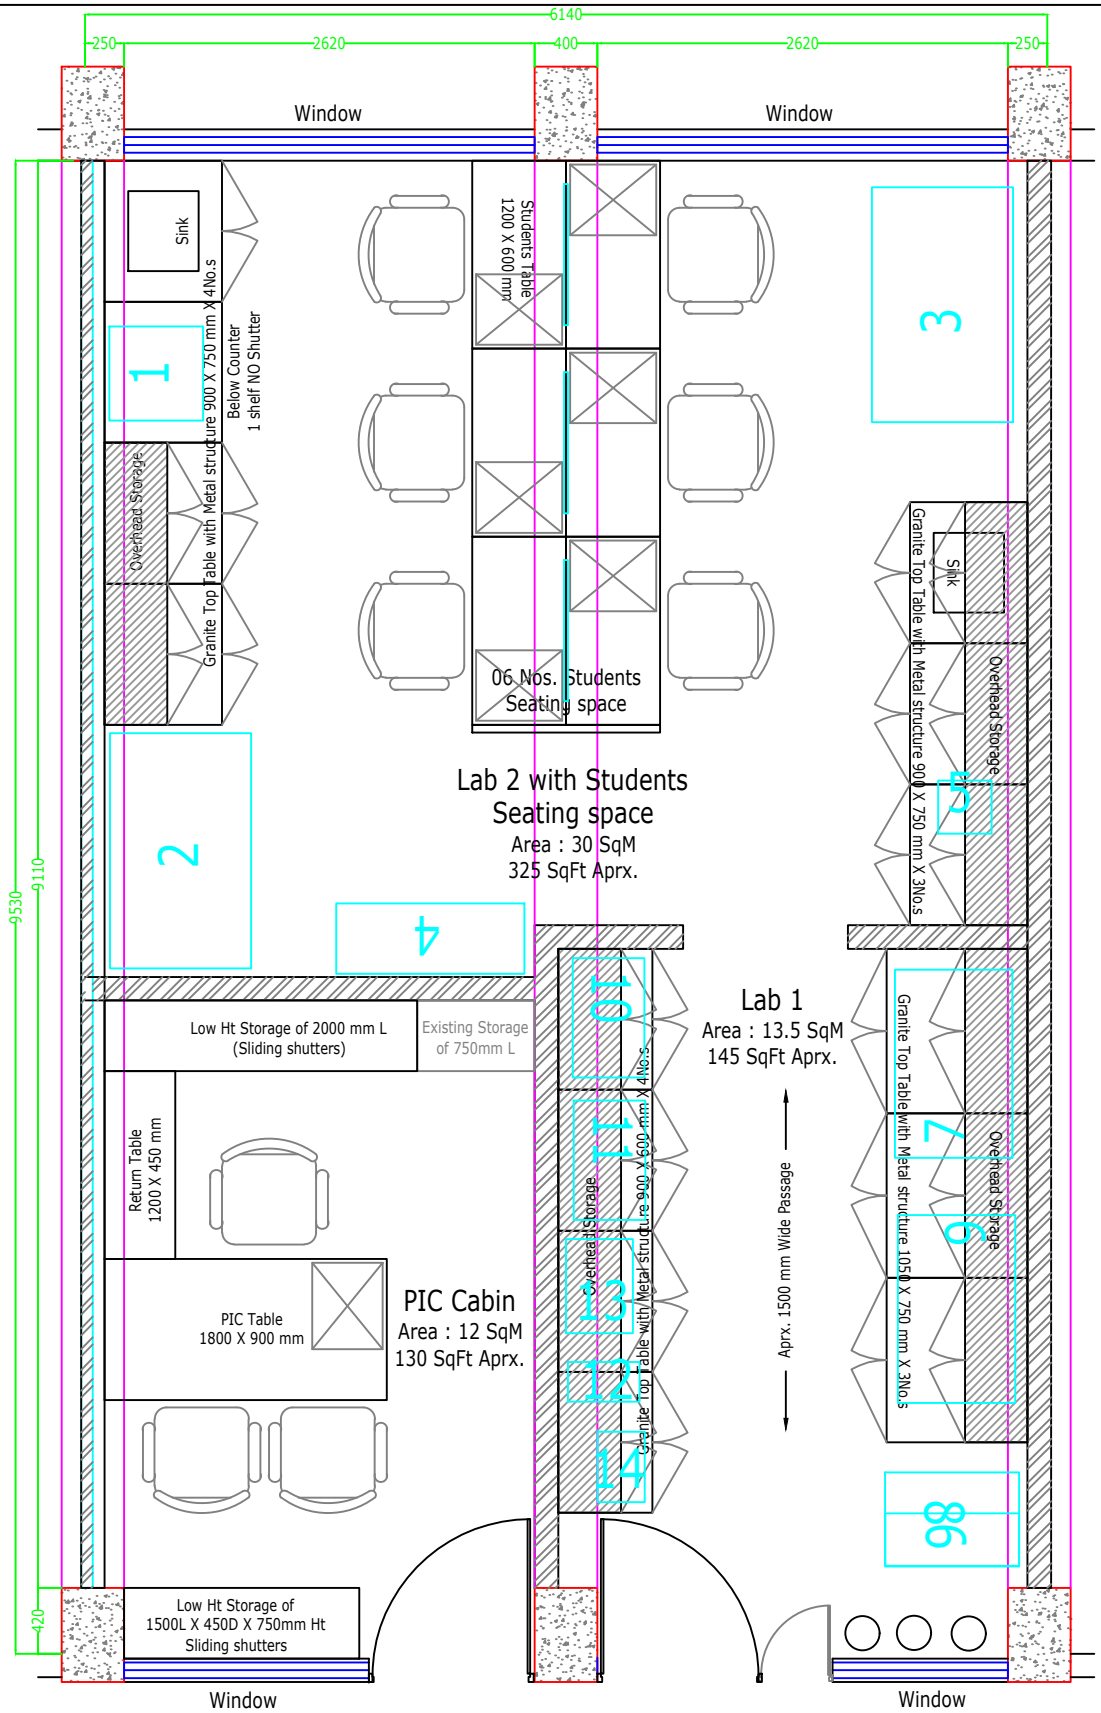


Area - 615 Sqft / 57SqM aprx.

Proposed Layout for Prof. Karthikeyan Hariharan lab, S-216 and S-218, Second Floor, MEMS Dept., IITB

SCALE: FIT TO SCALE	DWG BY: Ketaki
DATE: 17th June 2026	CHK BY: - Sonali
Revision: - 2	DWG NO: 2.1

DESIGN CELL
IIT BOMBAY, MUMBAI-76.